DO NOT SCALE
IF IN DOUBT
ASK

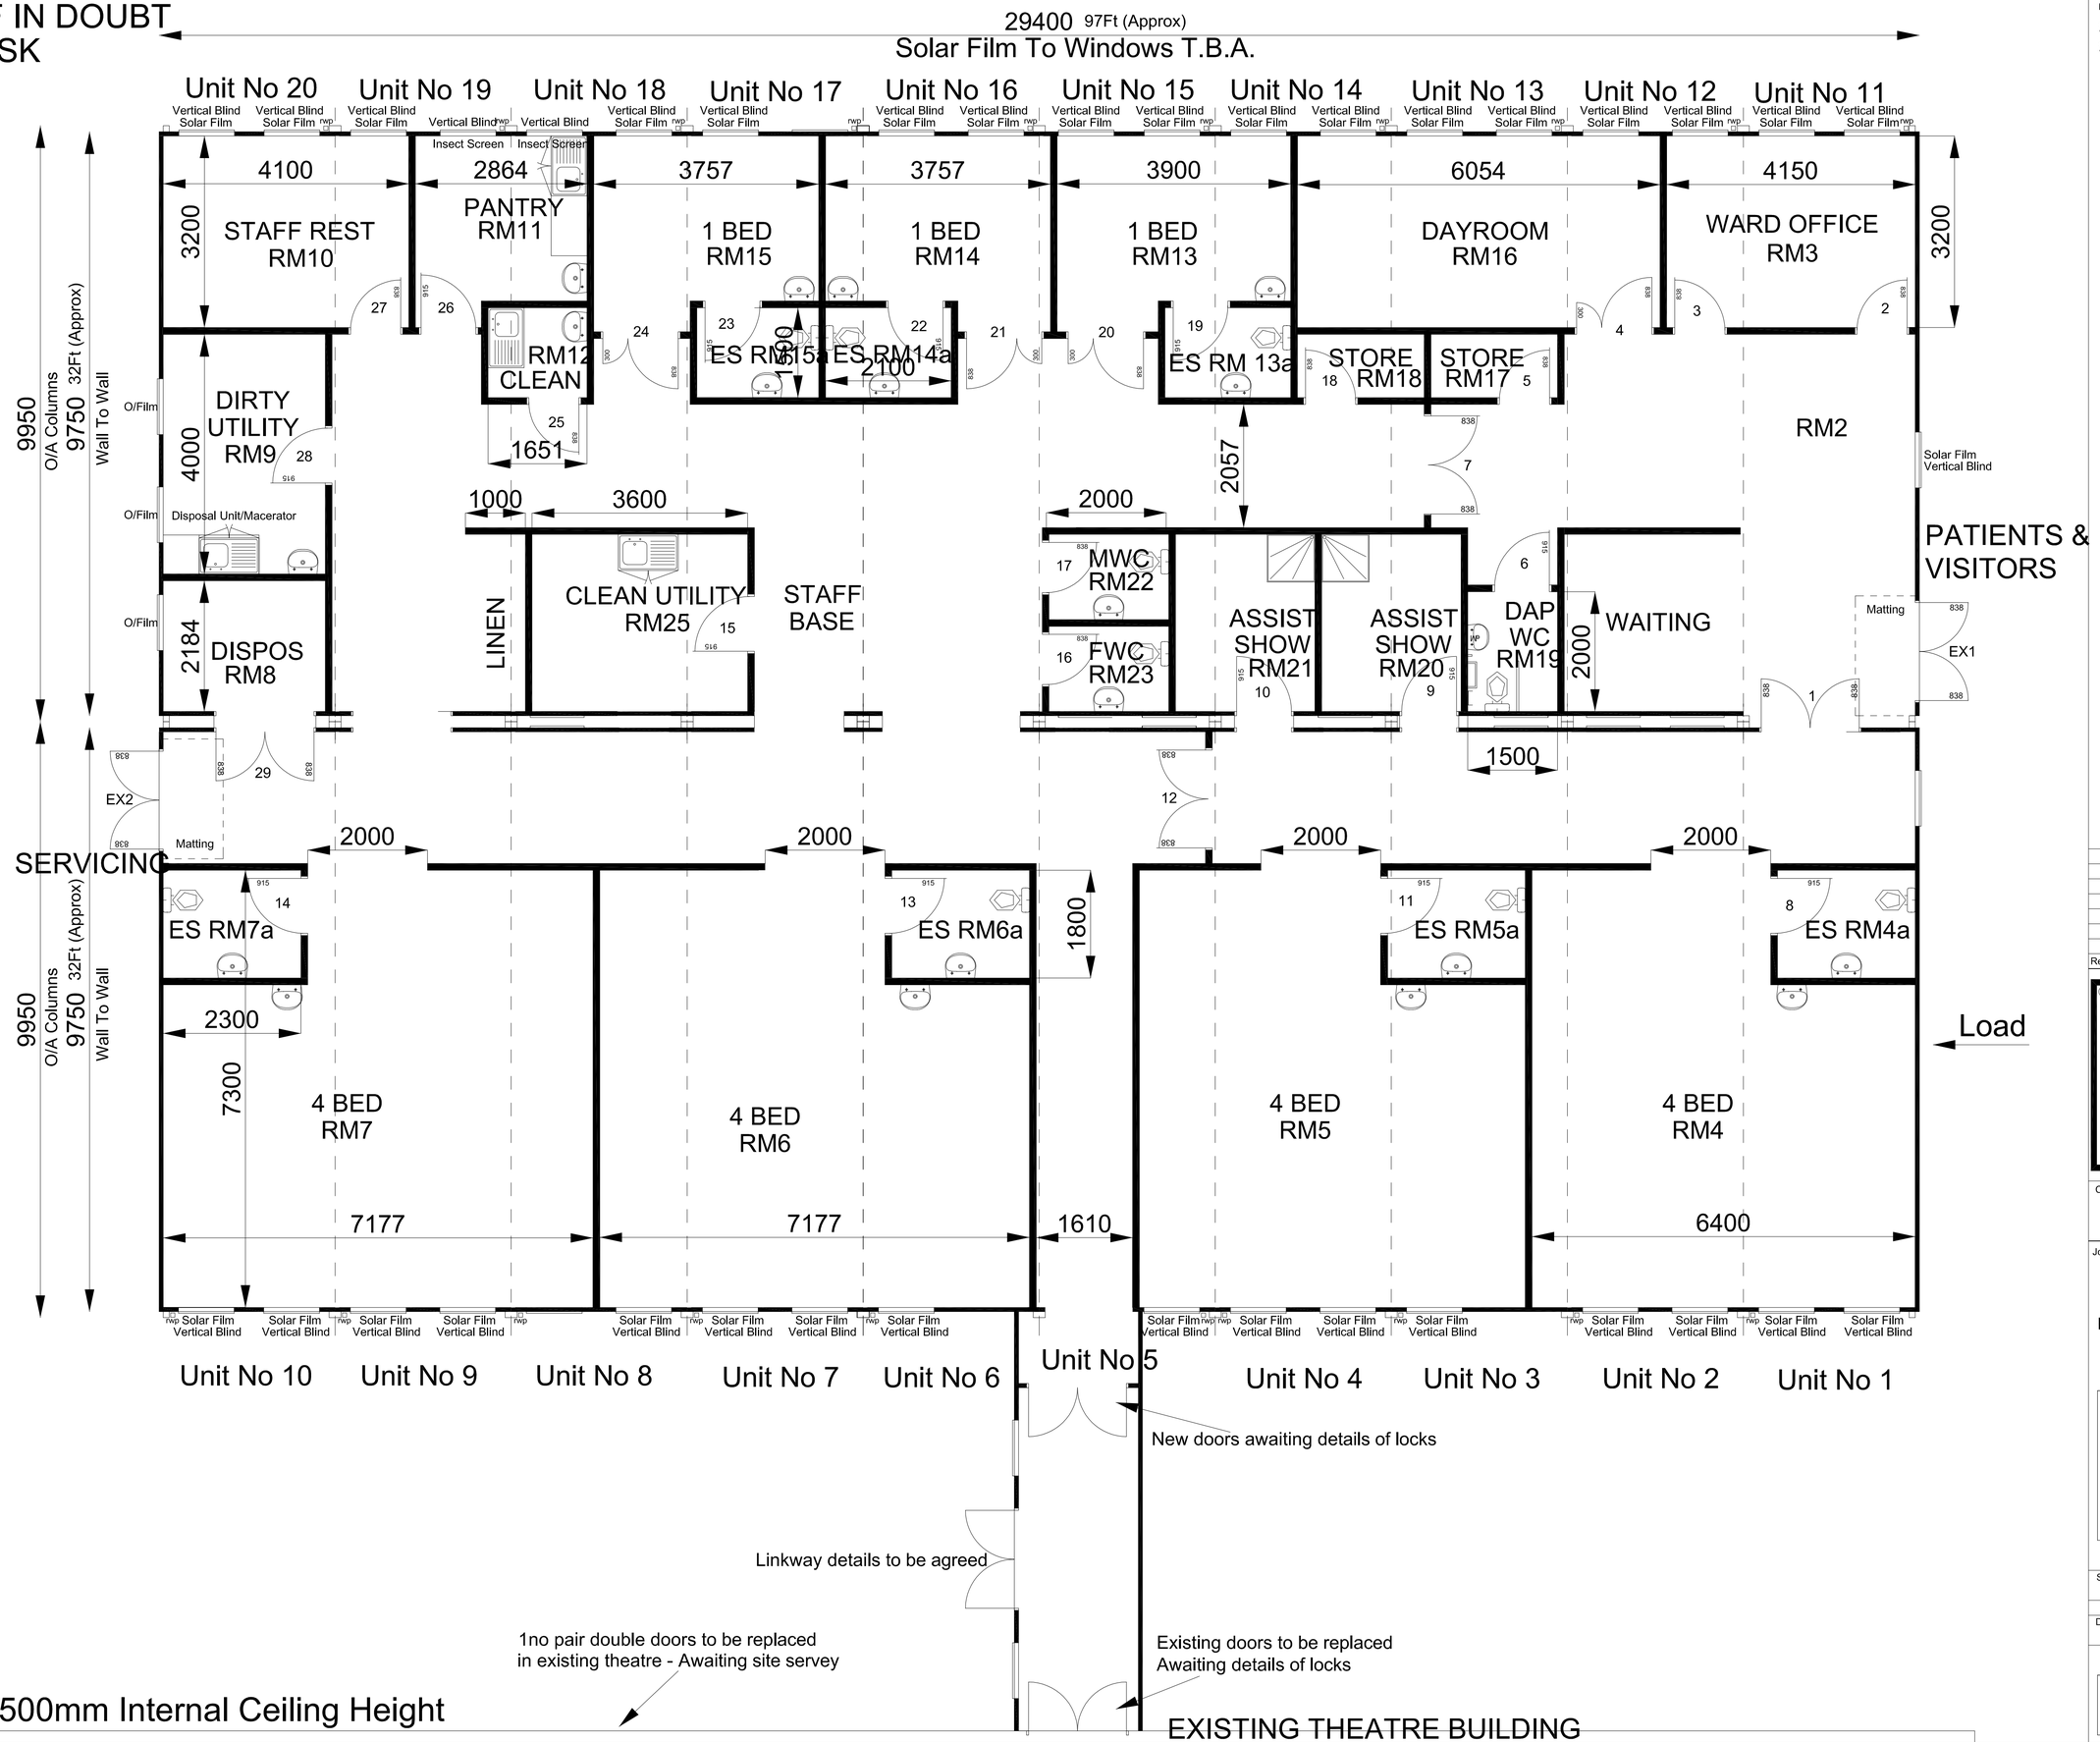

NOTES:
All dimensions must be checked on site and not scaled from this drawing.

SQM AREA = 573 SQM
SQFT AREA = 6169 SQFT

Rev	Date	Revisions

© copyright

Foremans
Relocatable Building Systems
Catfoss Lane, Brandesburton,
Driffield, East Yorkshire, YO25 8EJ
Telephone : 01964 544344 Fax : 01964 542141
E-mail : sales@foremansbuildings.co.uk
Web : http//www.foremansbuildings.co.uk

Client.

Job Title.

20 Bays Of Back To Back
Portakabin Duplex Modular Building

Drawing Title

Proposed Layout Plan

Scale 1 =50

Date 01/02/2002 Drawn by R.A.HOOK

Drg No. Health 002-1 Rev.